Cost -	$ 13,000
Books	
General Reading Room	1980
Childrens " "	2340
Librarians Room	480
Study	1170
Stack Room	4180
Total Books	10150

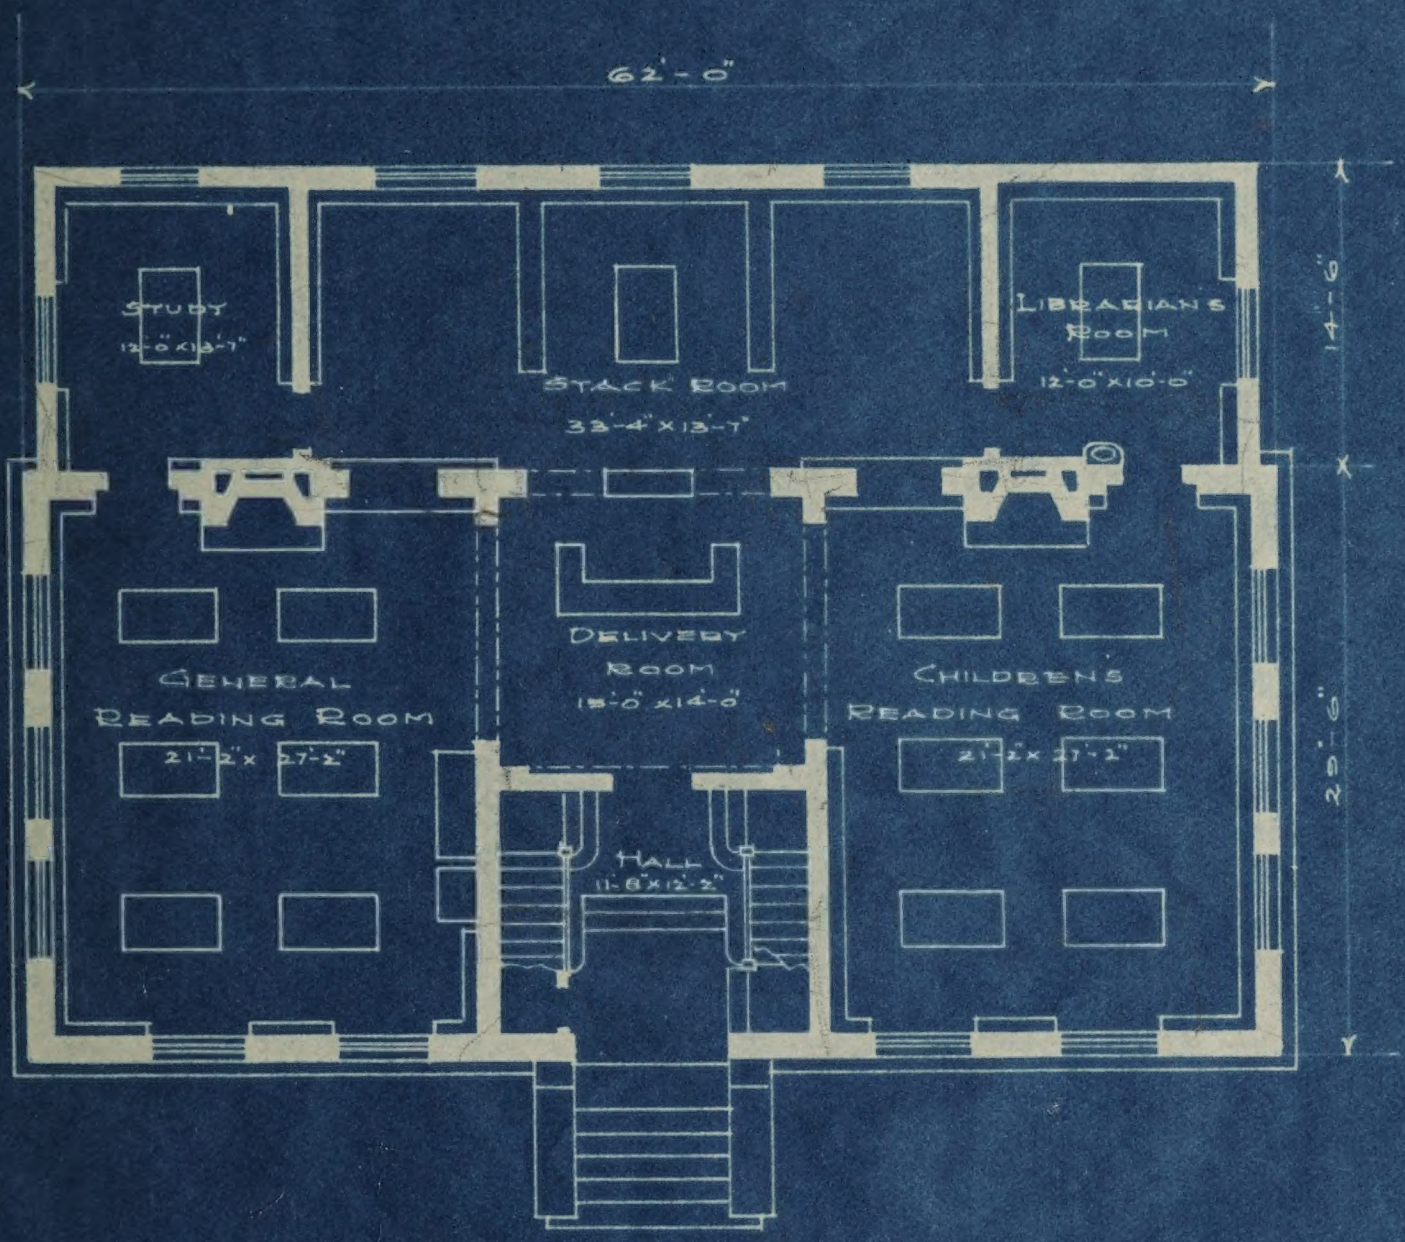

FIRST FLOOR PLAN

LIBRARY

-NGE ILL.

- 1/16"=1'-0"

Scale 1/16"=1'-0"

Cost - $13,000

Books	
General Reading Room	1980
Childrens " "	2340
Librarians Room	480
Study	1170
Stack Room	4180
Total Books	10150

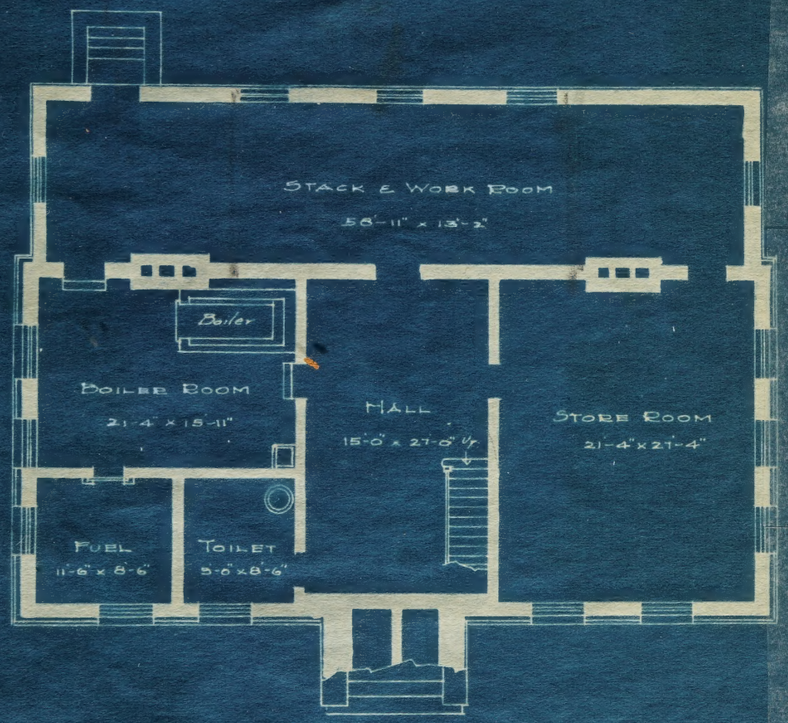

Basement Plan

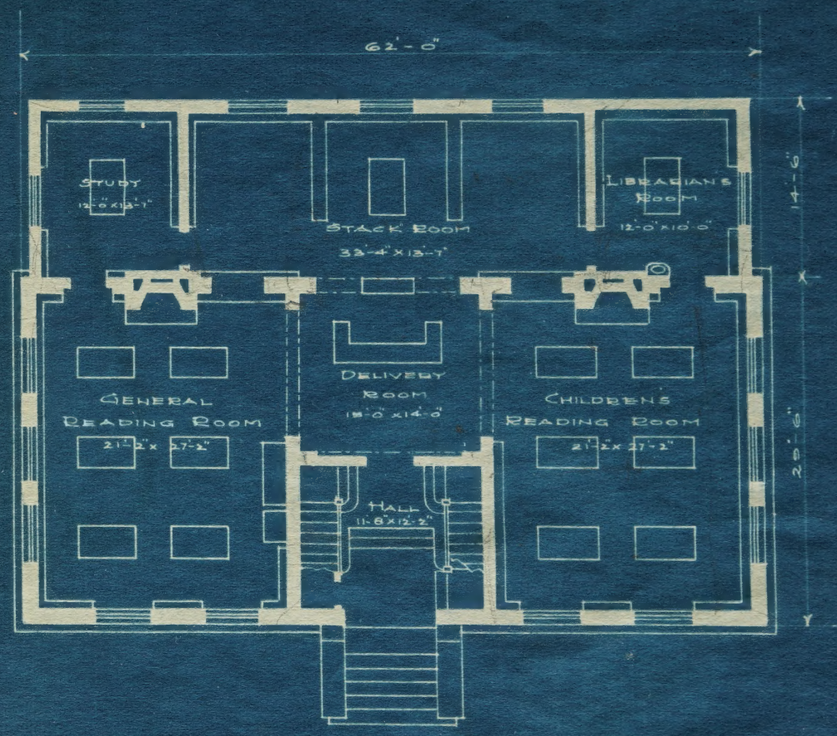

First Floor Plan

Public Library

LaGrange Ill.

Scale 1/16"=1'-0"

Patton & Miller - Architects.
Chicago Ill.

Scale 1/16"=1'-0"

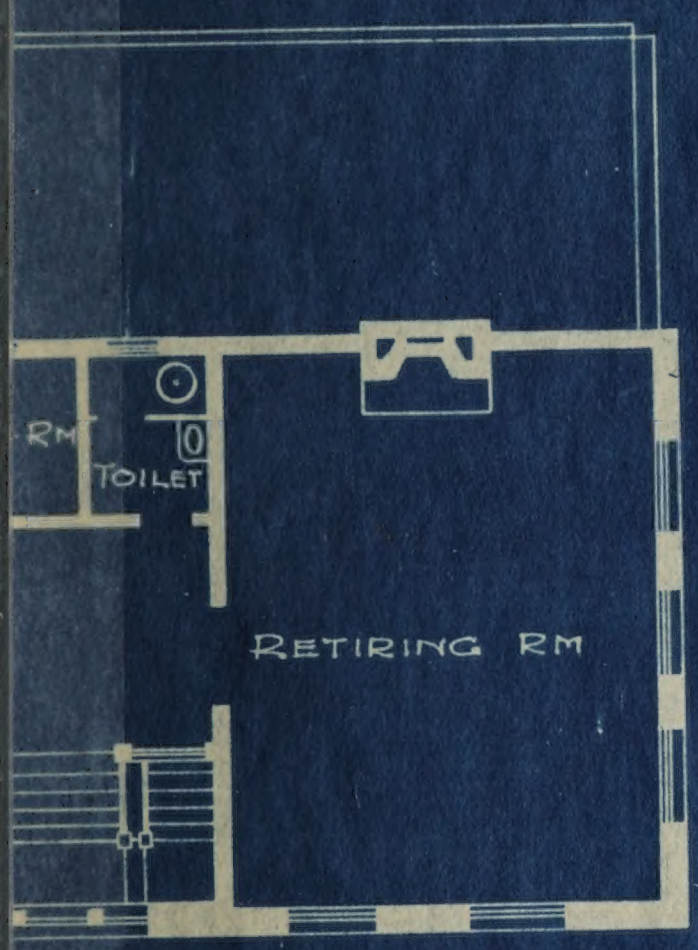

FLOOR PLAN

LIBRARY

RANGE - ILL

1/8 = 1-0"

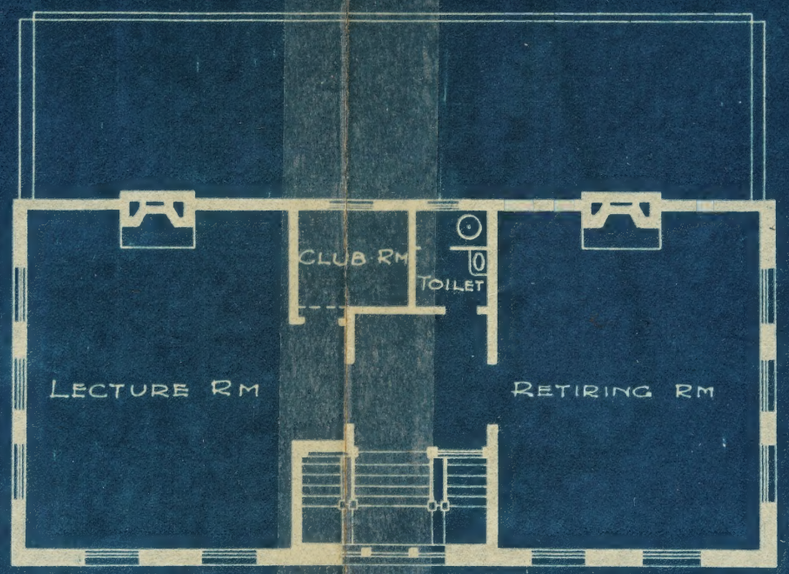

SECOND FLOOR PLAN

PUBLIC LIBRARY

LA GRANGE - ILL

Scale 1/16=1'-0"

022.31

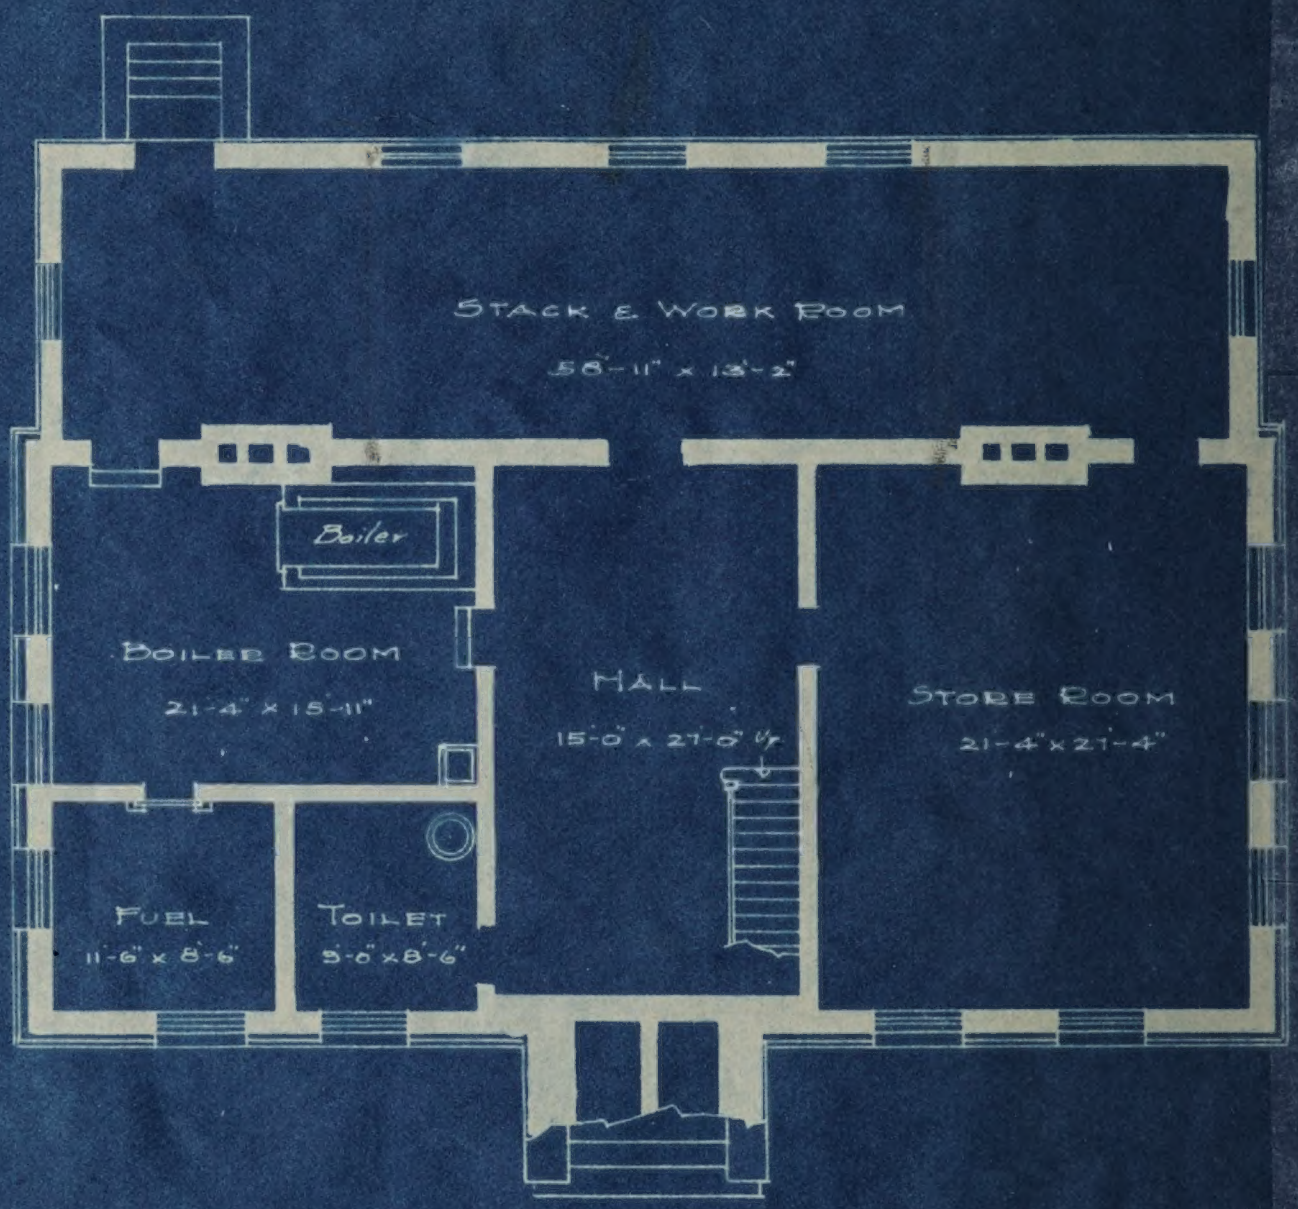

BASEMENT PLAN

PUBL

LA

PATTON & MILLER - ARCHITECTS.
CHICAGO ILL.